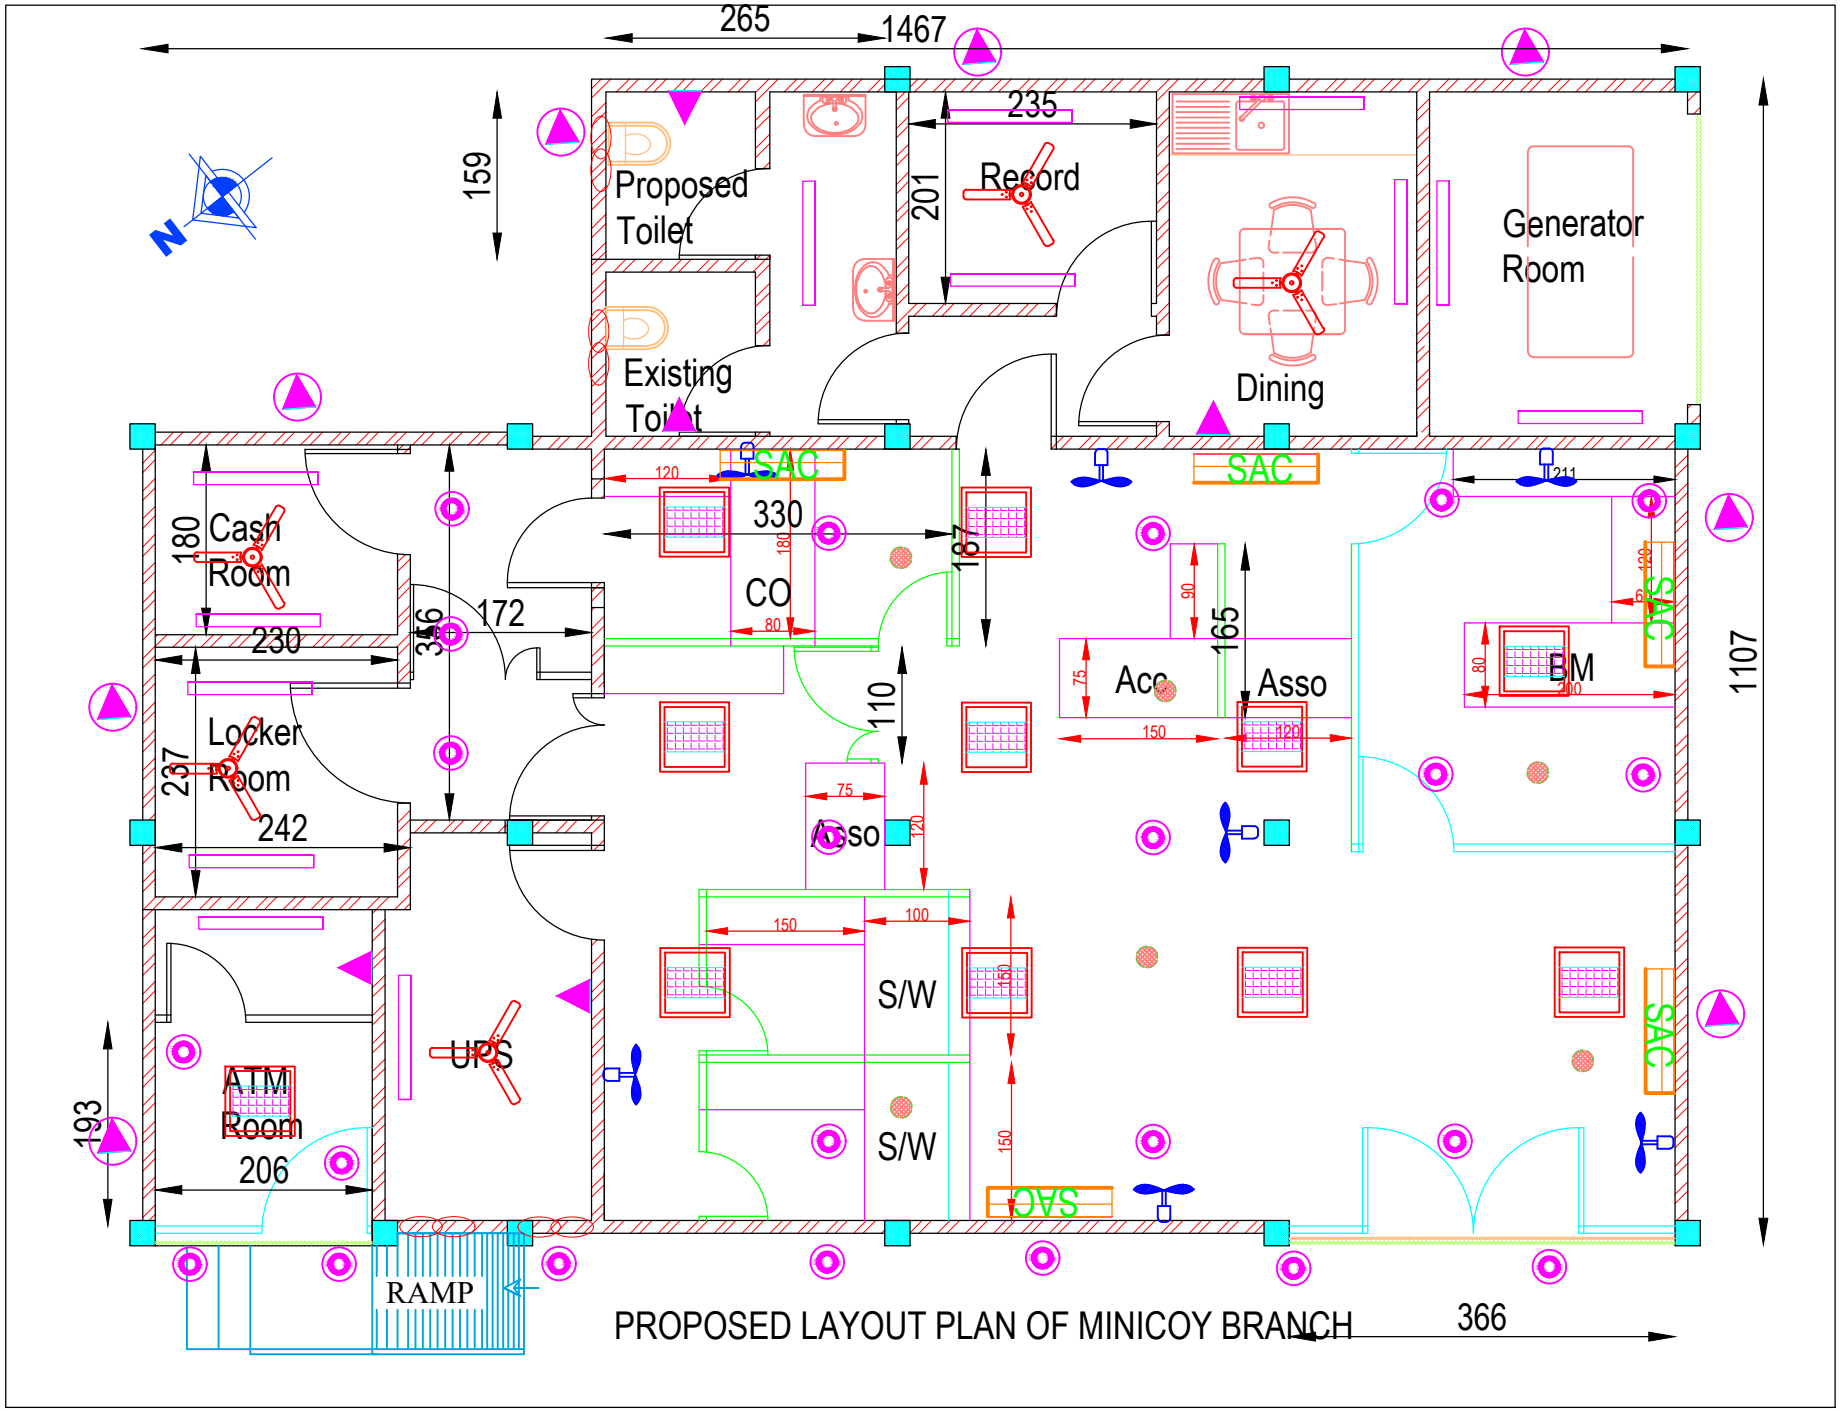

PROPOSED LAYOUT PLAN OF MINICOY BRANCH