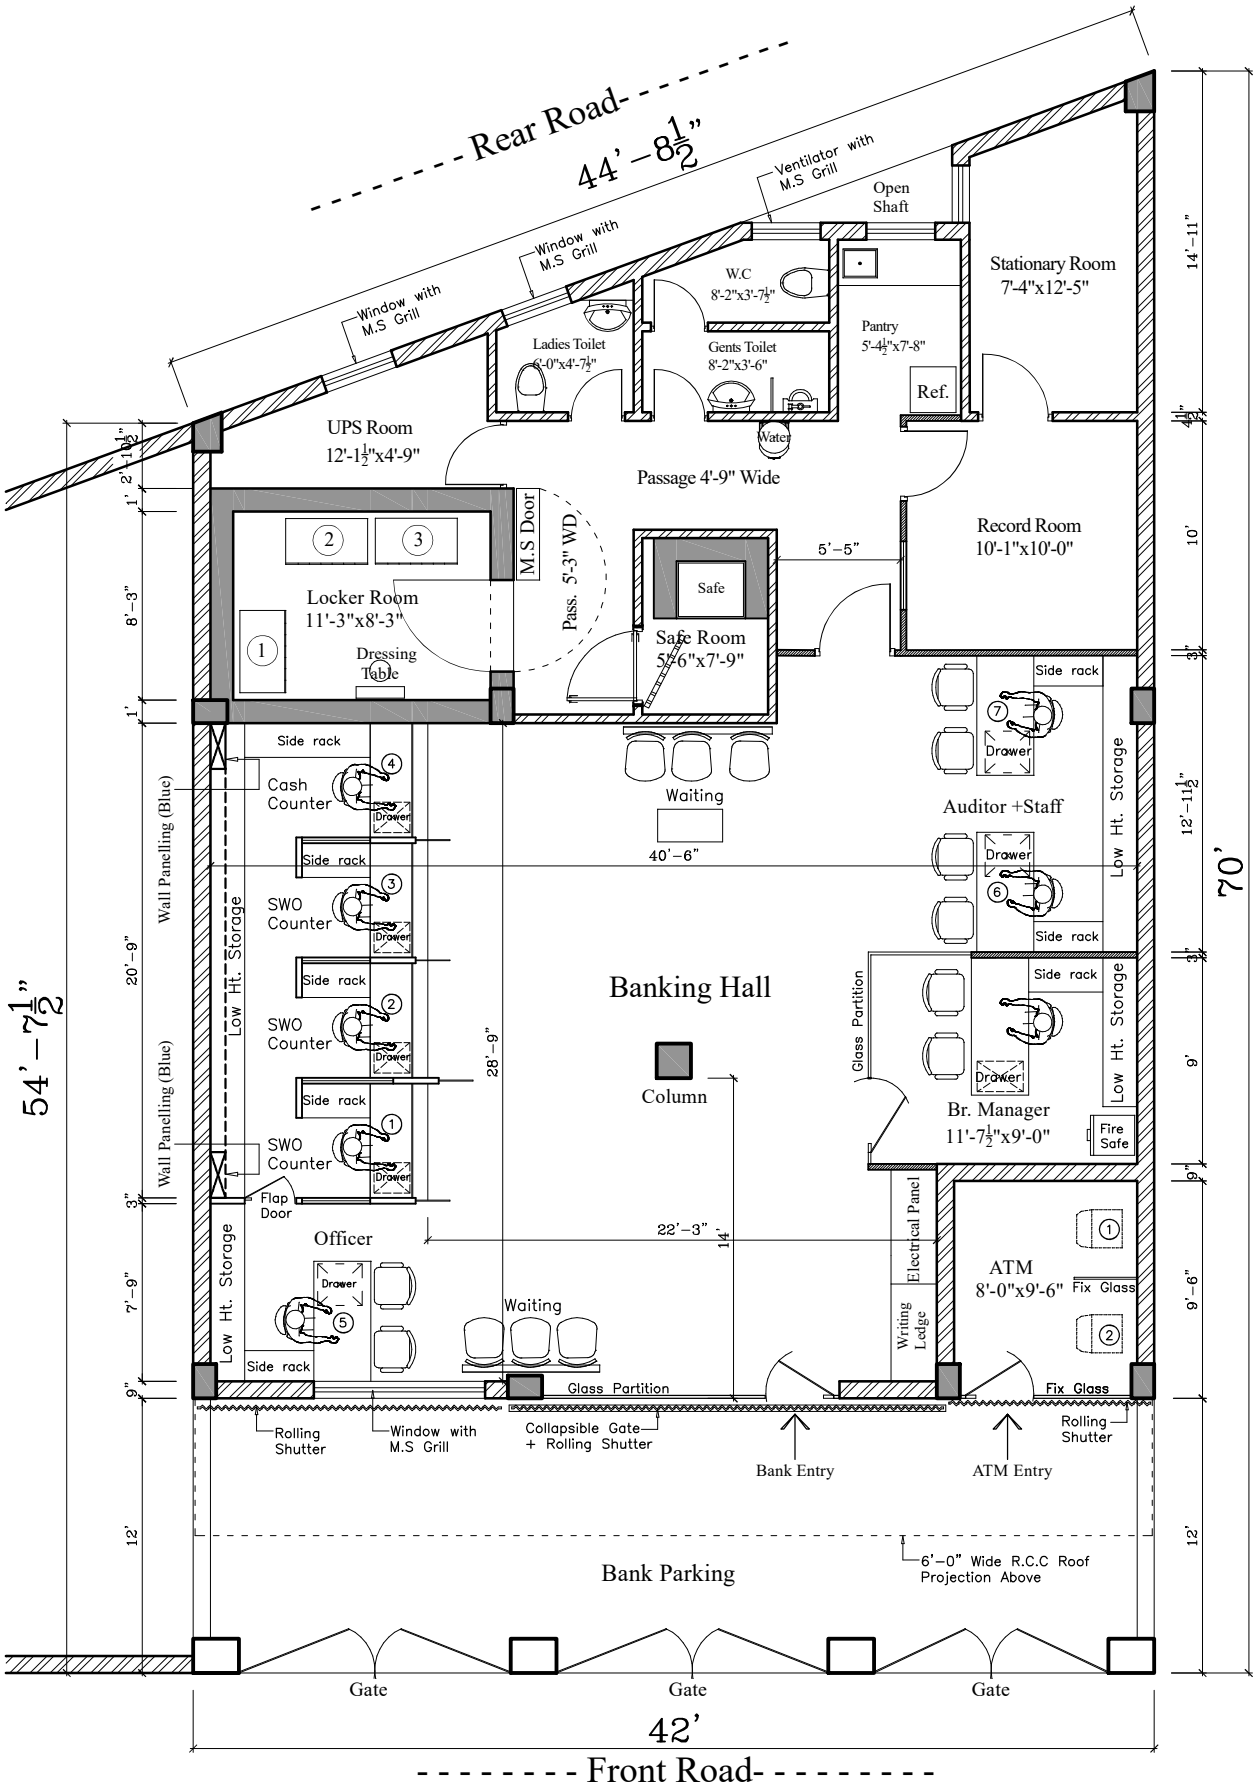

TENDER DWG.

Project	TITLE	ARCHITECTS	DRAWN BY:- SHIV KUMAR	CHECKED BY:- RAJIV MARWAH
INTERIOR WORK FOR STATE BANK OF INDIA BRANCH AT HALALPUR, DIST - SONIPAT, HARYANA	INTERIOR LAYOUT PLAN	Rajiv Marwah & Associates V32/27, DLF Phase - III Sector -24,Gurugram	DATE :- 01.08.2022	