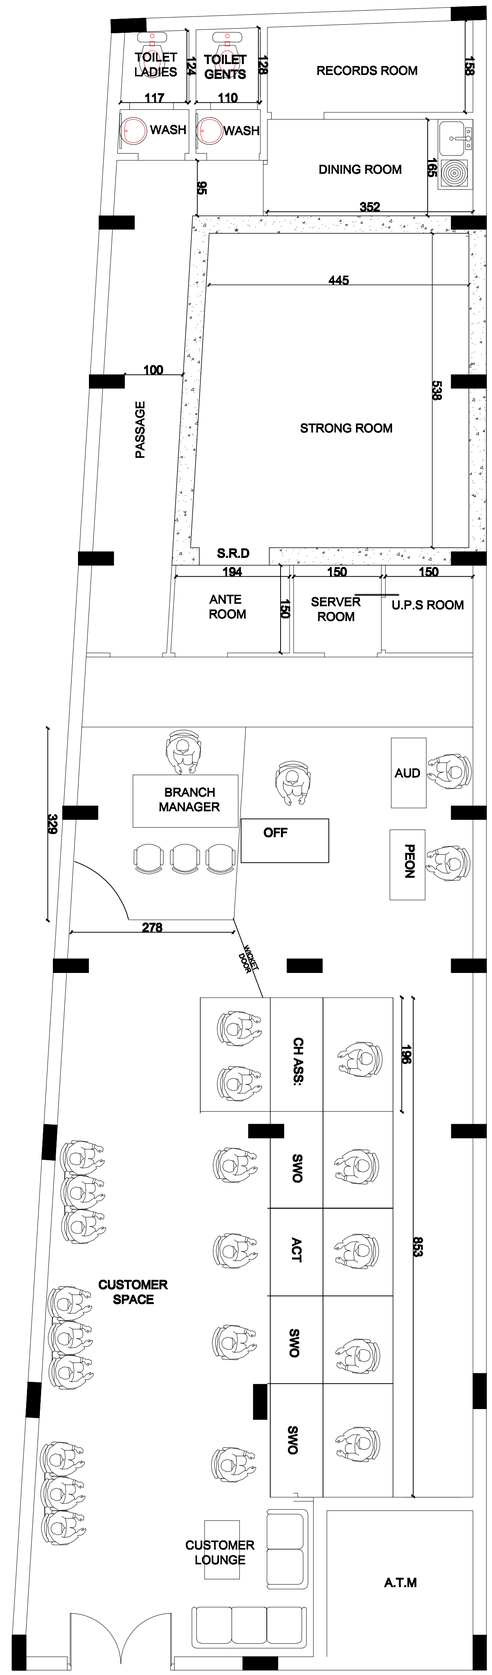
TOILET LADIES
124
117
TOILET GENTS
128
110
RECORDS ROOM
158
WASH
WASH
DINING ROOM
165
98
352
445
100
PASSAGE
STRONG ROOM
538
S.R.D
194
150
150
ANTE ROOM
150
SERVER ROOM
U.P.S ROOM
BRANCH MANAGER
OFF
AUD
PEON
329
278
WOODEN DOOR
CH ASS:
196
SWO
ACT
SWO
SWO
853
CUSTOMER SPACE
CUSTOMER LOUNGE
A.T.M